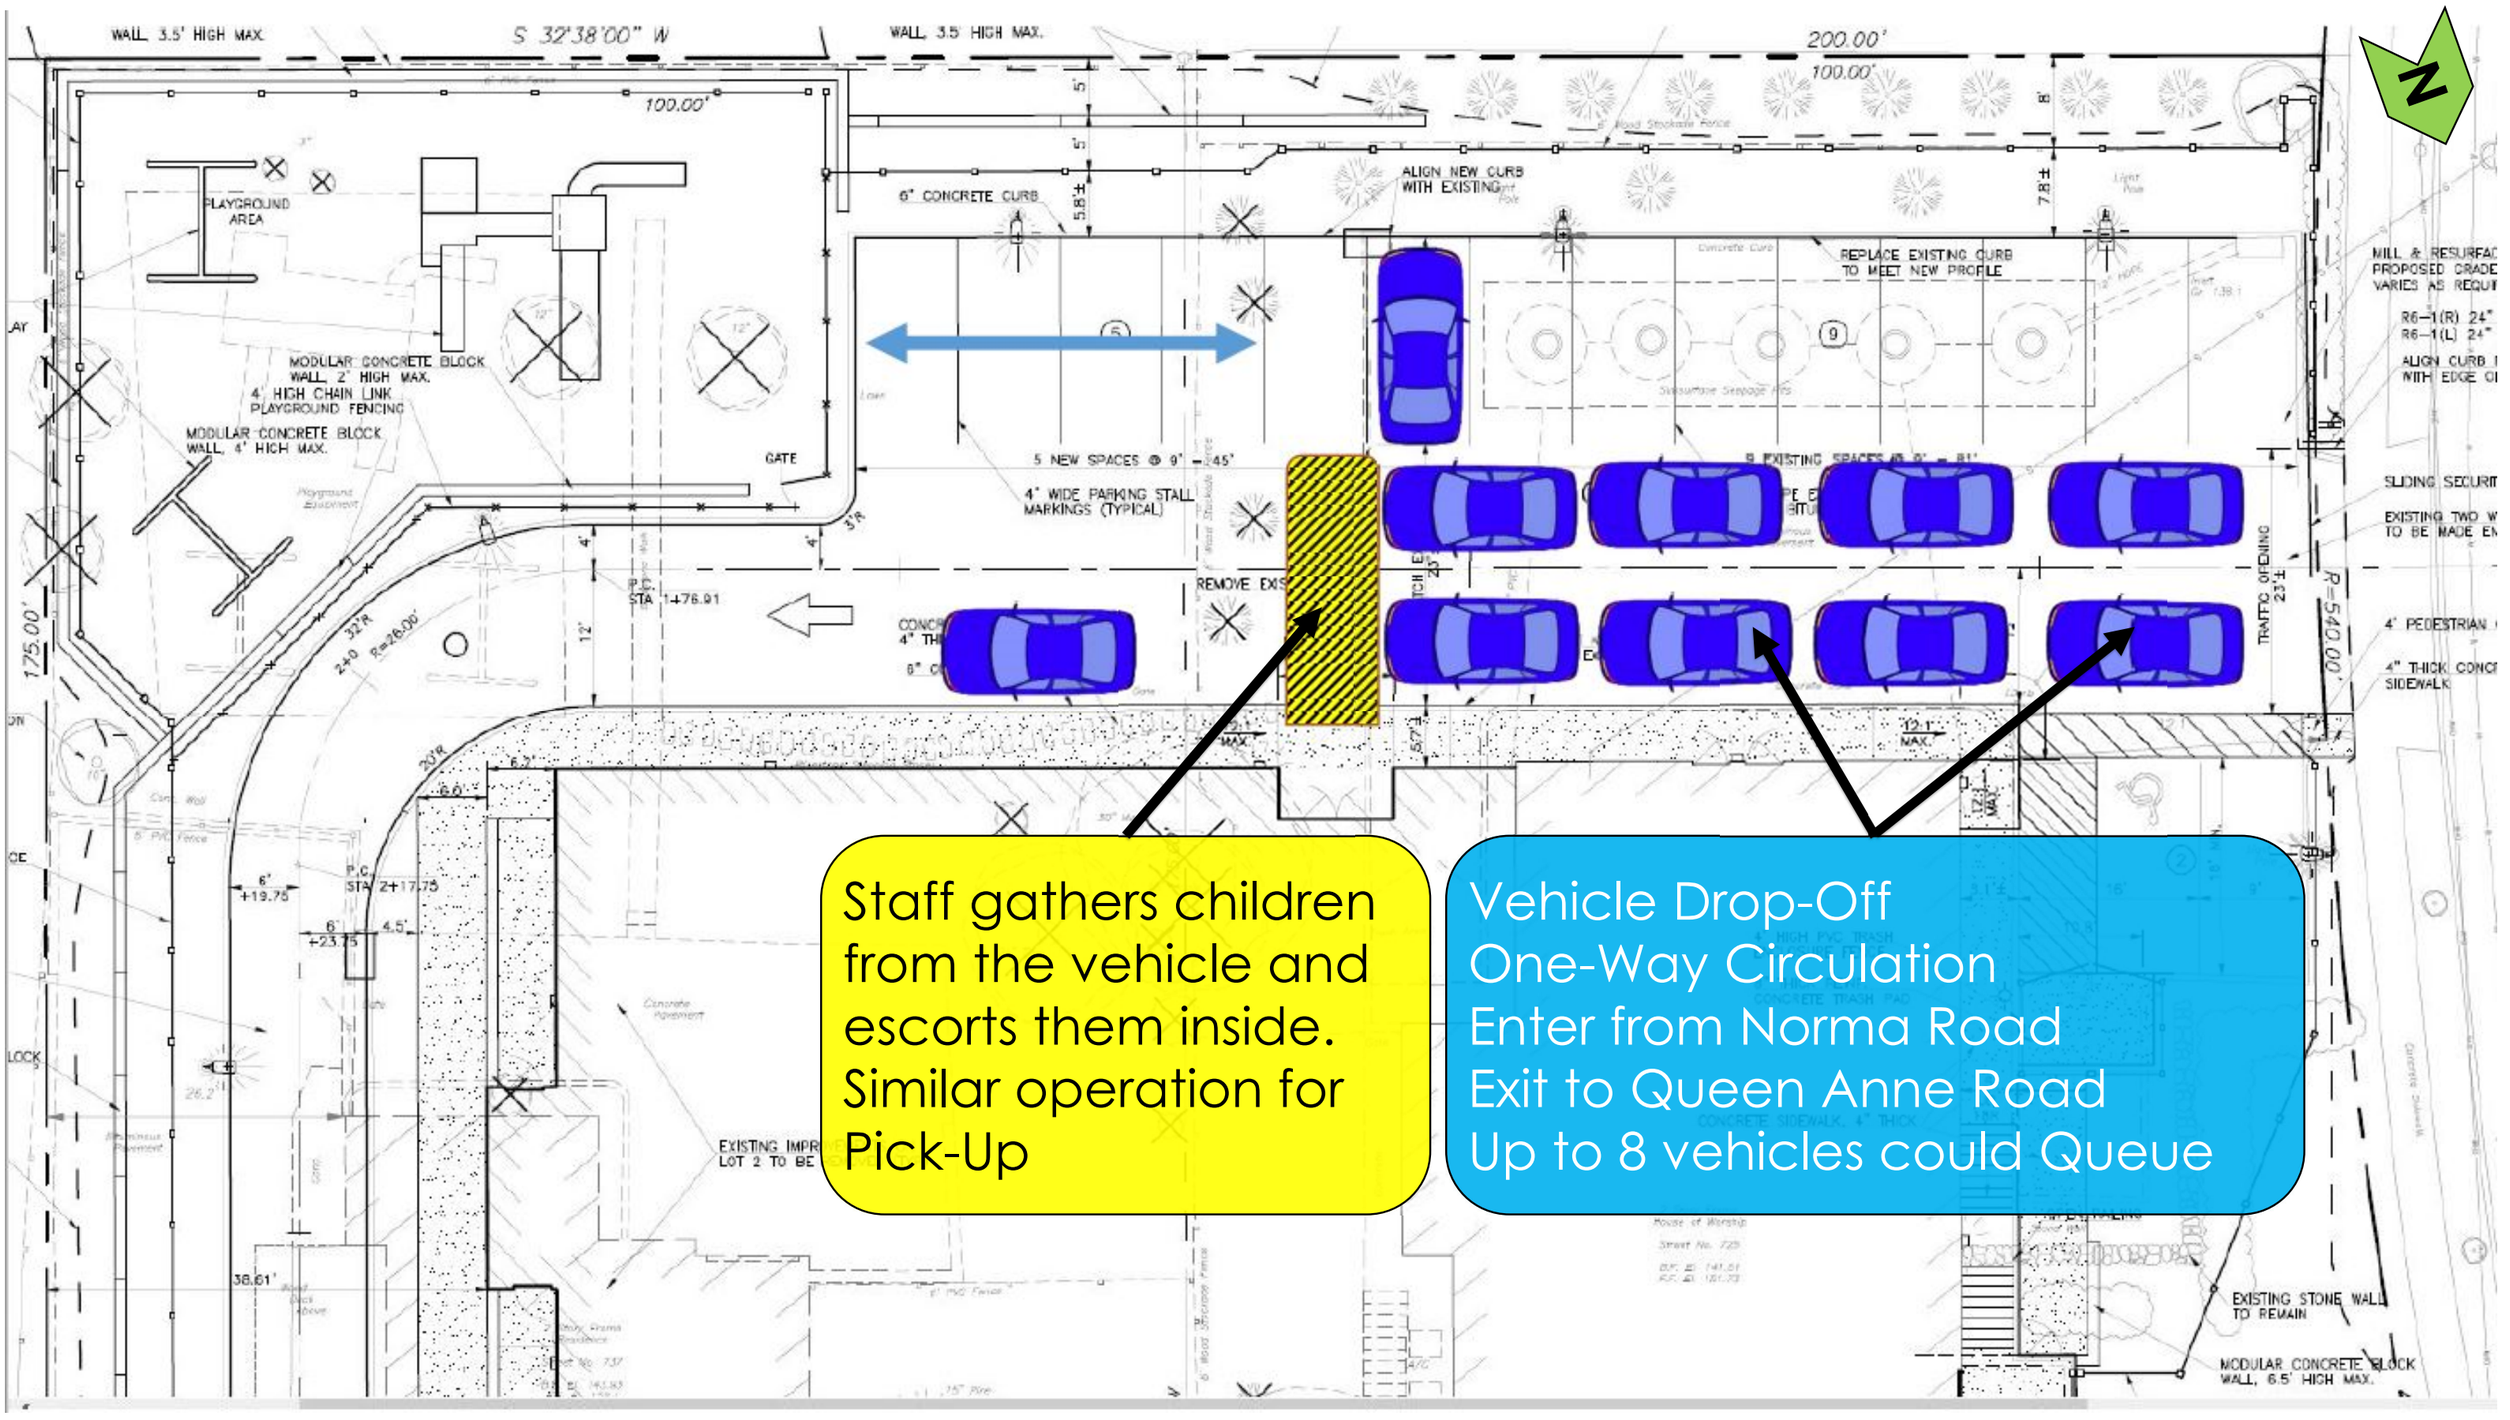

FIGURE 1 – Vehicle Queuing
725-737 Queen Anne Road
10/5/21 Not to Scale
Base: Proposed Site Plan
Louis Luglio, P.E.

Sam Schwartz Transportation Consultants